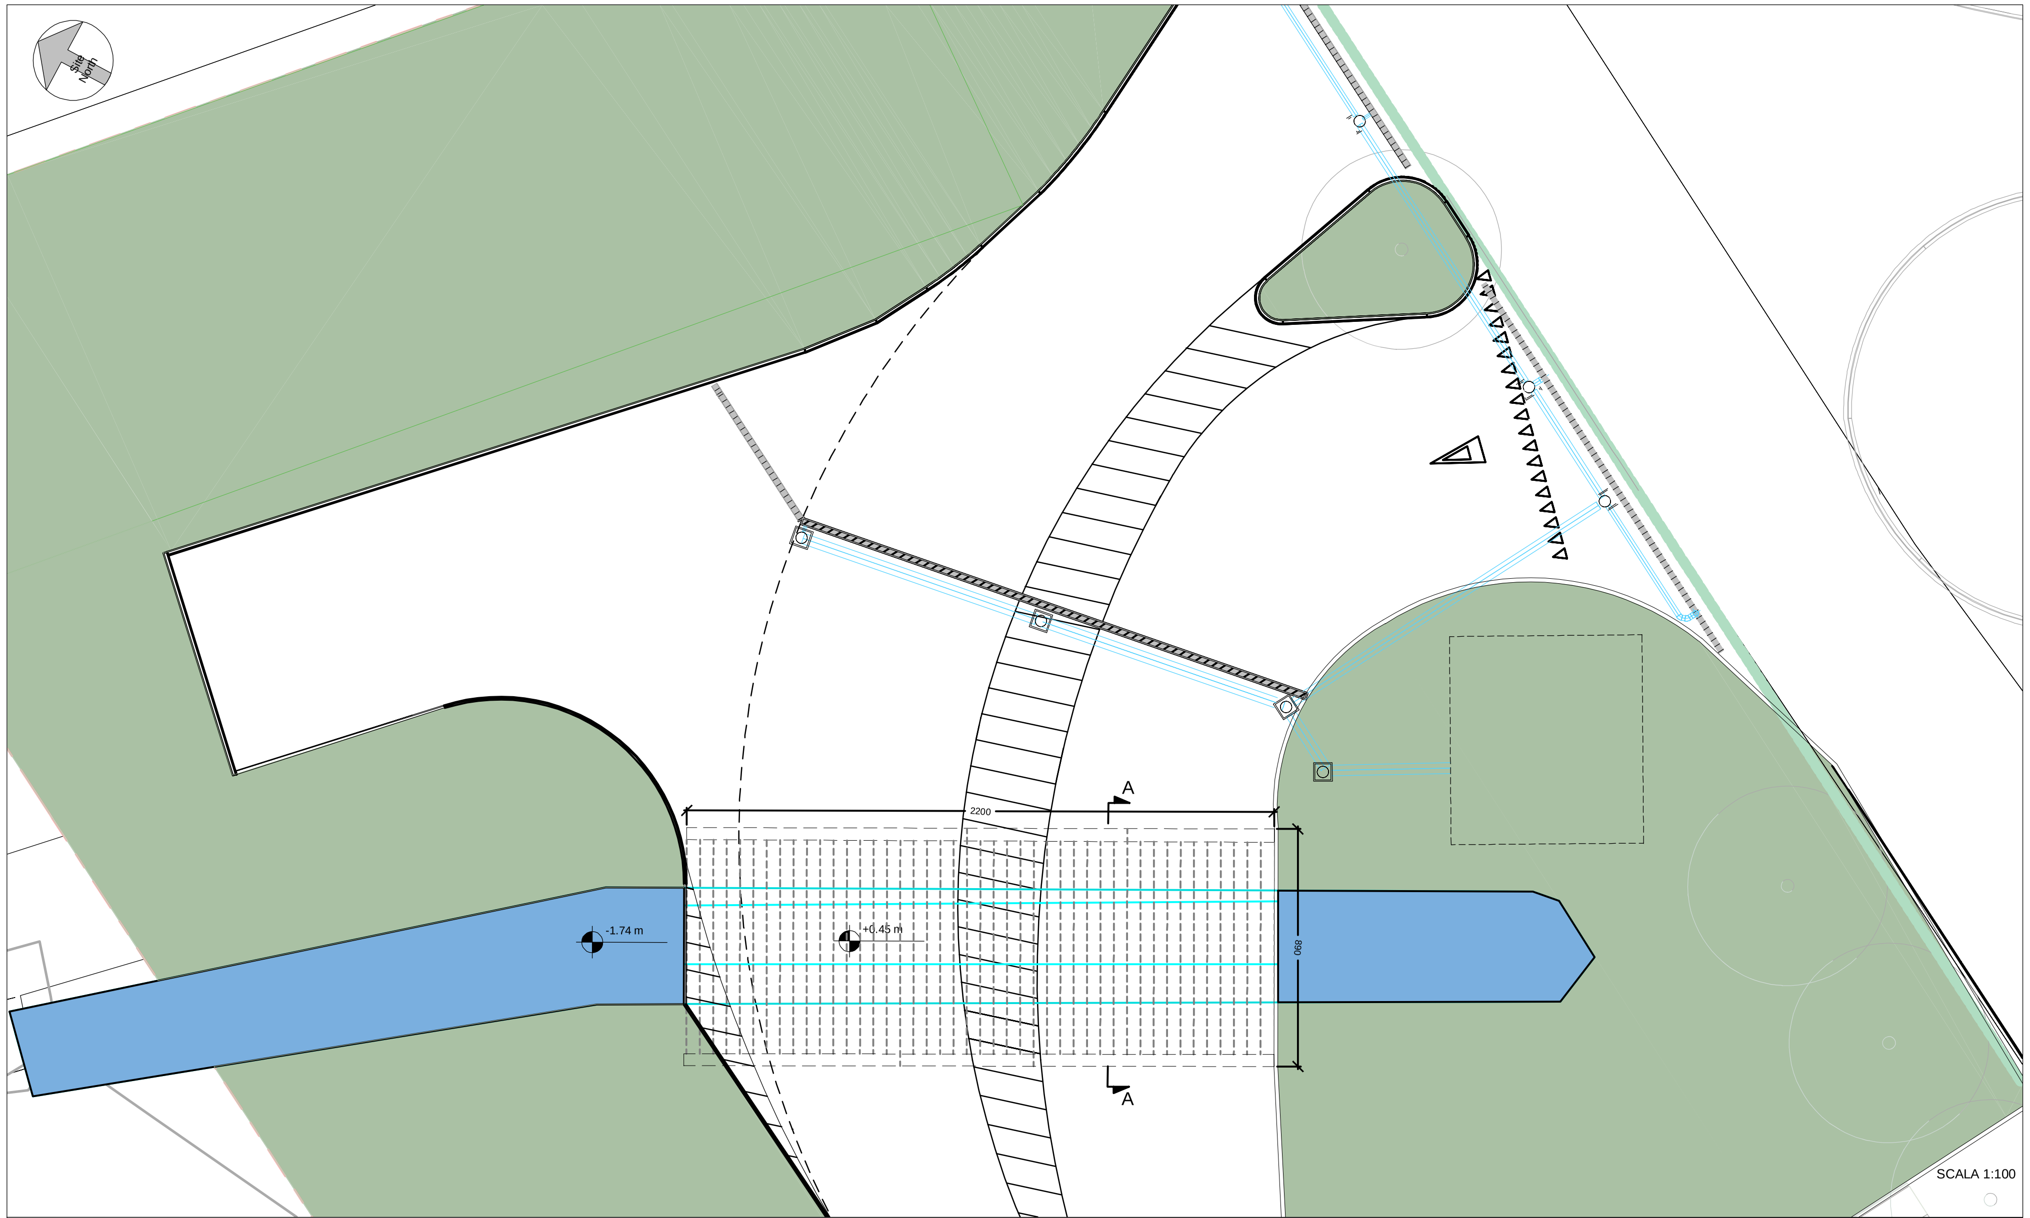

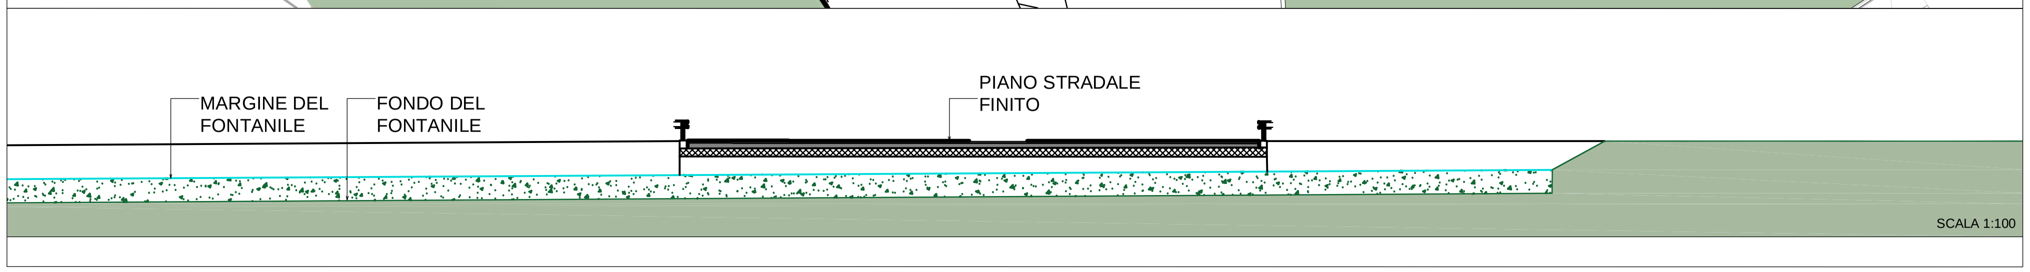

SEZIONE TRASVERSALE TIPICA

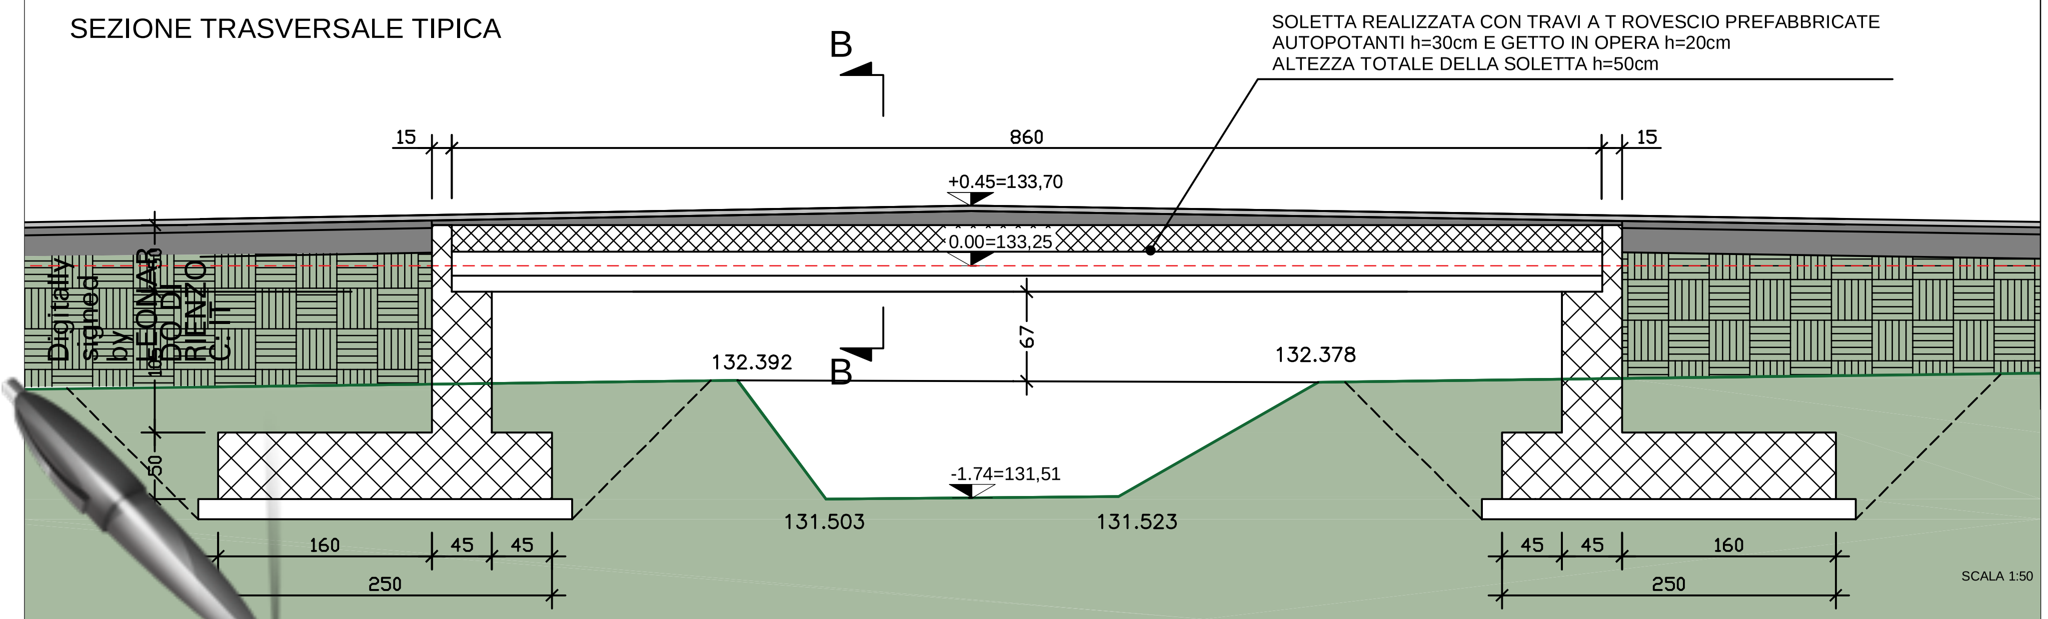

Digitally signed by LEONARDO DI RIENZO C: IT

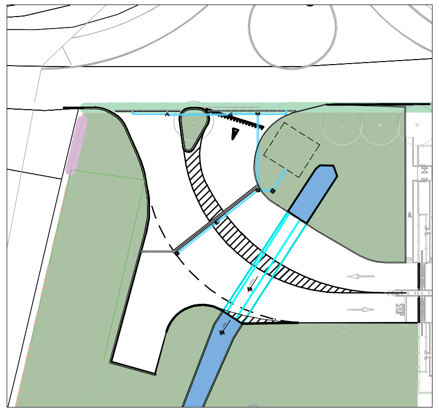

SEZIONE B-B

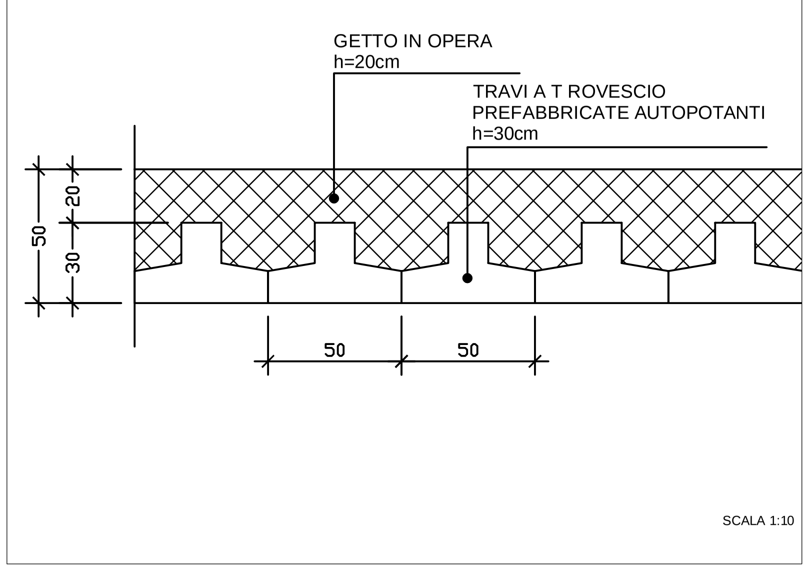

ALL VERTICAL DIMENSIONS ARE RELATIVE TO ASSOCIATED BUILDING SLAB LEVEL.

MICROSOFT CONFIDENTIAL

Jacobs
Jacobs Italia S.p.A.
Via Alessandro Volta, 16
20093 Cologno Monzese (MI) - Italy
T: +39 (02) 250981

Microsoft

MIL03 - WTR Site
Datacenter Italy
Settimo M.se
Milano, Italy

Design Team

	Jacobs Engineering
Design	DANILO ANNOSCIA
Drawn	FABIO VERSETTI
Checked	PAOLO DI VARA
Approved	16/09/22
Date	K83804
Company Project No.	P.1815I
M.S. Project No.	

Approvals

CUSTOMER	MICROSOFT
Design Manager	VICTORIA MARSHALL / AARON KING
Mechanical	MARCIN ZAWACKI
BAS/EPMS	ANDREW FREEZER
Electrical	ATHANASIOS AVLONITIS
Security	FINBAR ROGERS
CSA	ROBER DRUHAN
Telecom	PAUL BISHOP
Environmental / Permitting	FRAN KILMURRAY
BIM	NUALA TREACY

PROJECT MANAGEMENT

Project Manager	NICOLA CAROFANO
Design Manager	PAOLO DI VARA
Program Manager	NICOLA CAROFANO

Revisions

No.	Date	Description
A	07/03/2025	Permitting

Registration

Key Plan

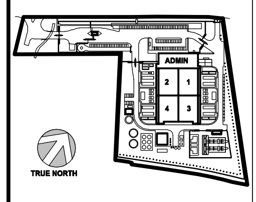

Bar Code

Sheet Title/Number

PONTE DI INGRESSO
SUL FONTANILE

MIL03-C-E-010-0